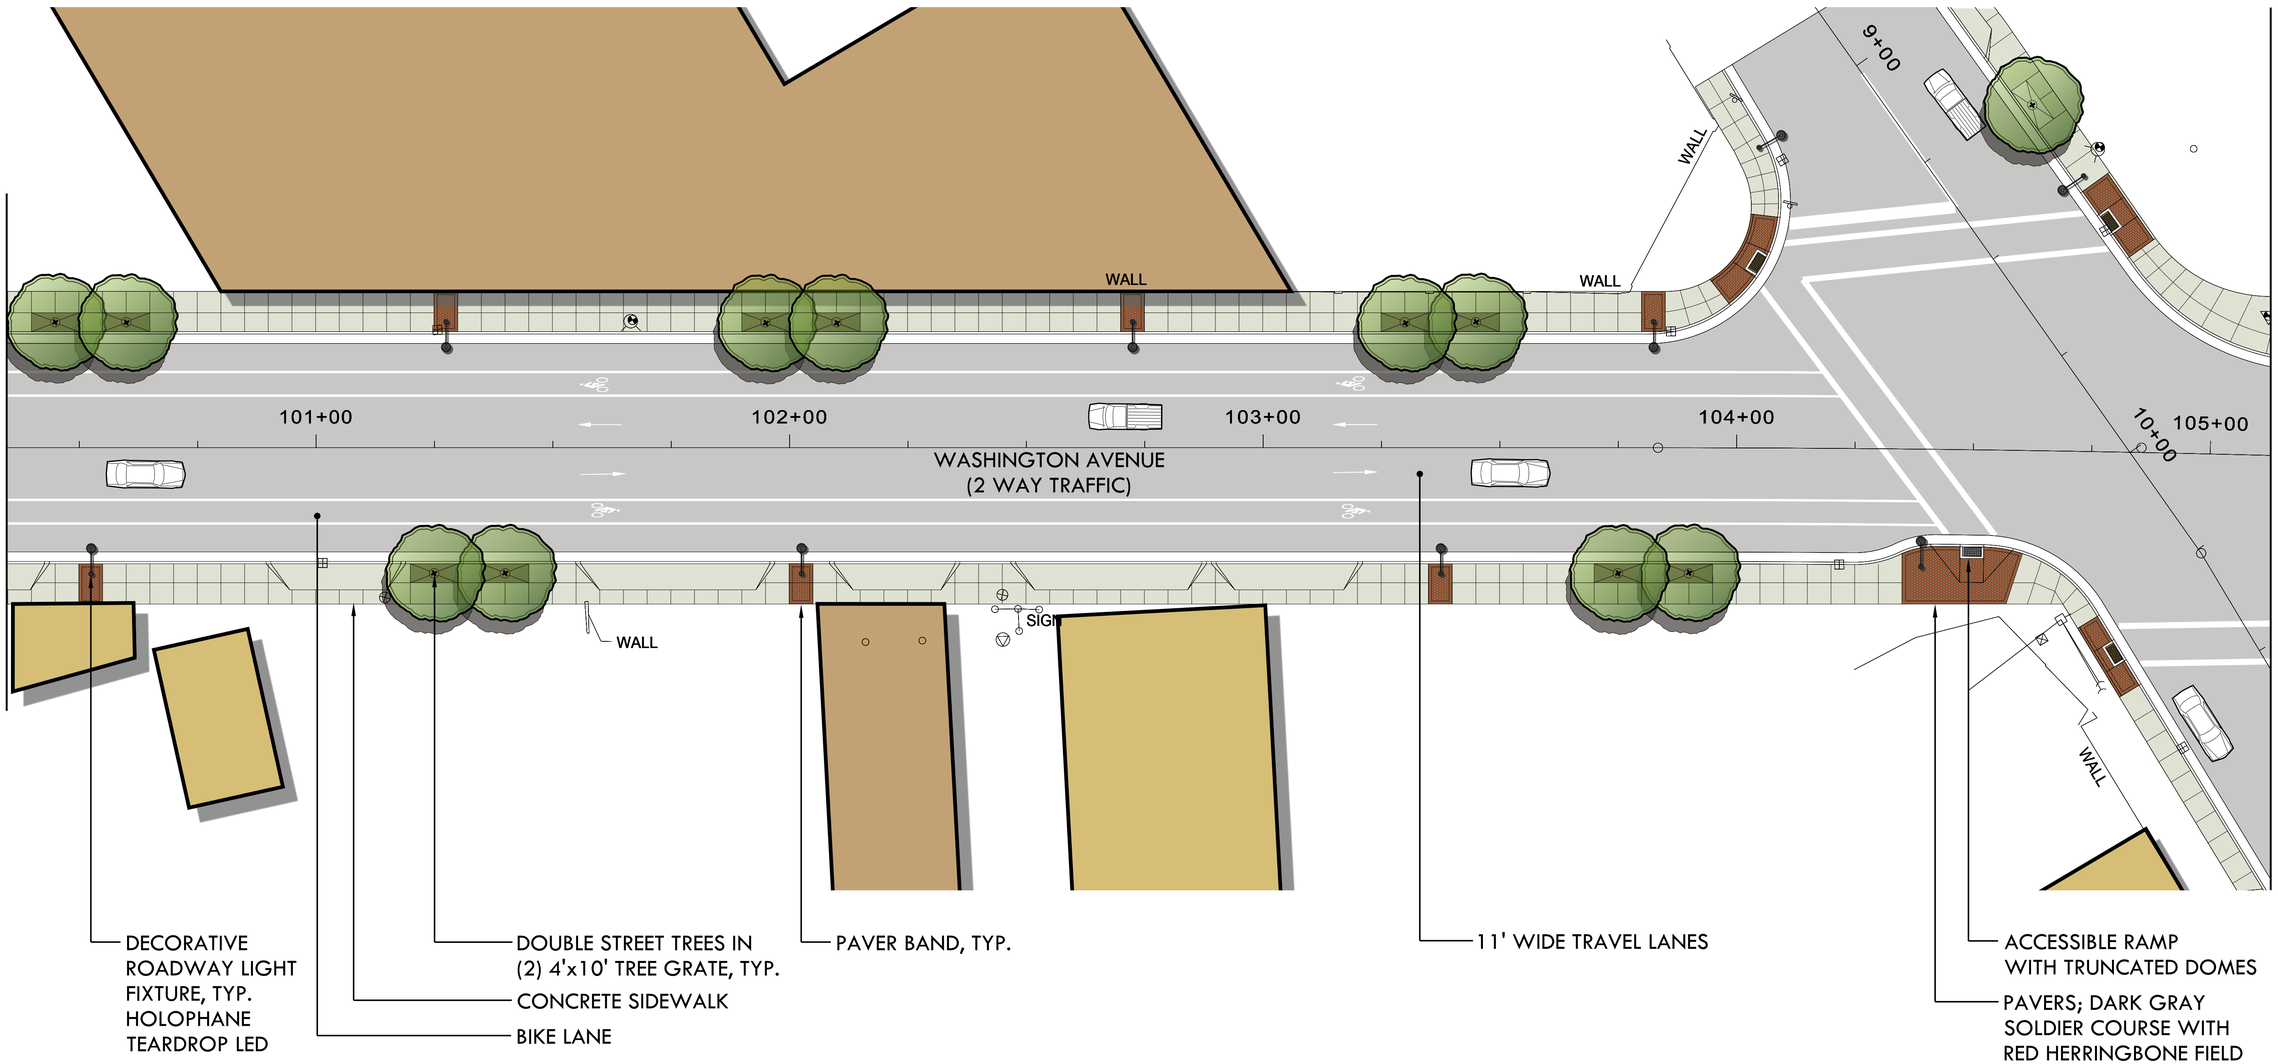

TYPICAL BLOCK - WASHINGTON AVENUE

PROJECT NUMBER: 2440-07-70/71	HWY: STH 20/32	COUNTY: RACINE	STREETSCAPE PLANS	SHEET	E