PUBLIC INFORMATION MEETING - AUGUST 28, 2013
LAKE MICHIGAN PATHWAY PHASE 3 - NORTH SEGMENT
PROJECT OVERVIEW

I.D. 1693-34-77 - LAKE MICHIGAN PATHWAY PHASE 3

CITY OF RACINE, WI

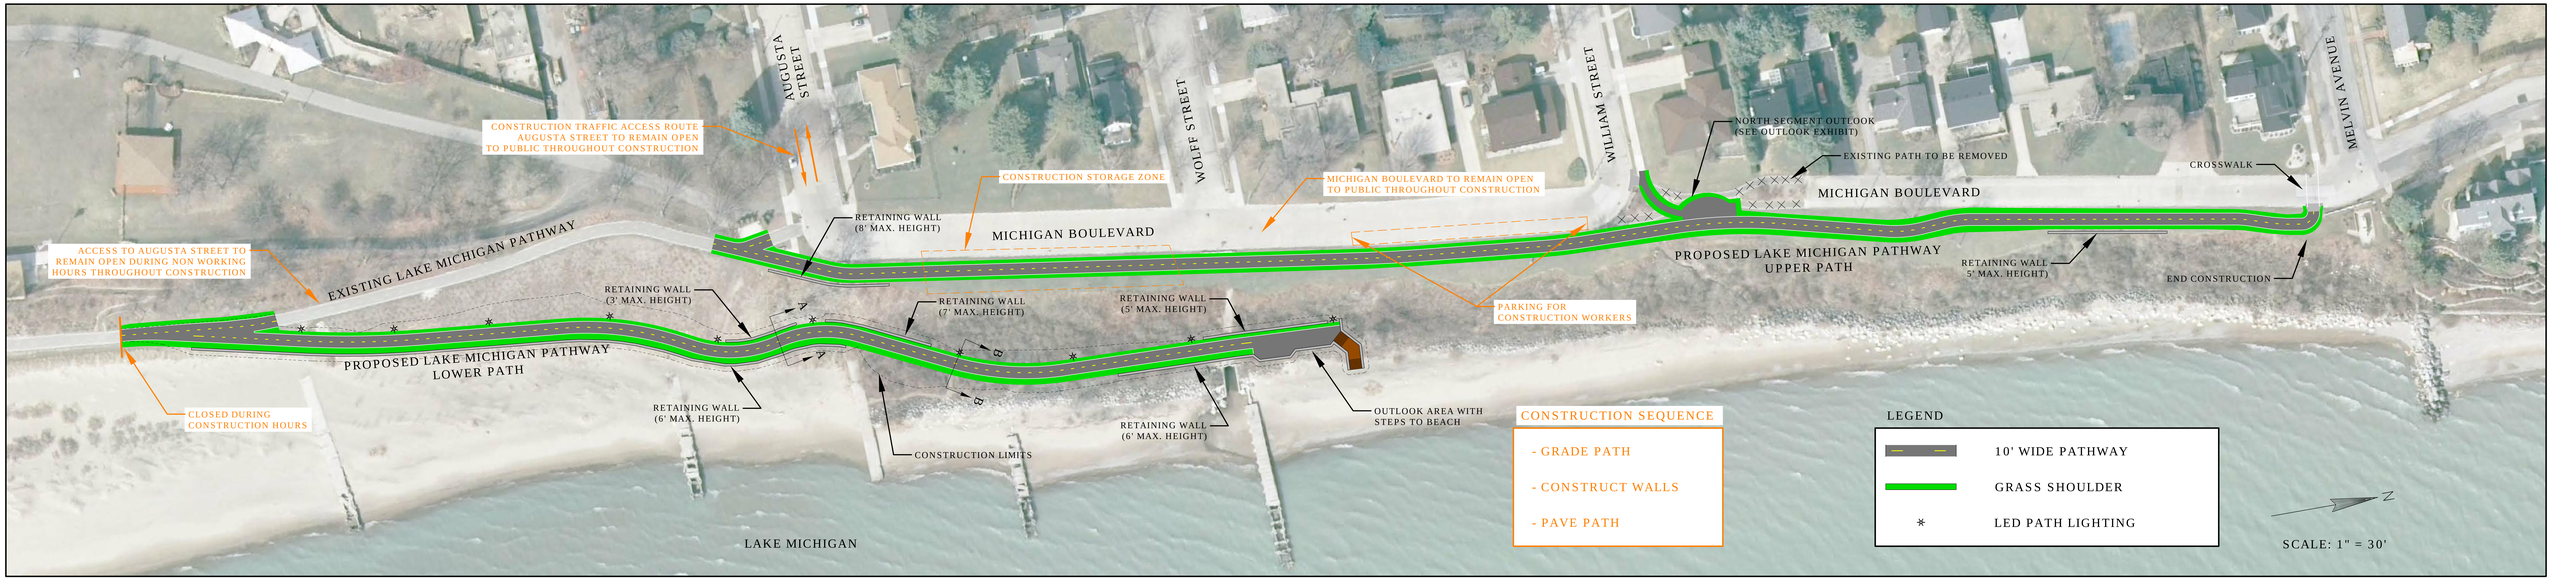

TYPICAL CROSS SECTION UPPER PATH (LOOKING NORTH)

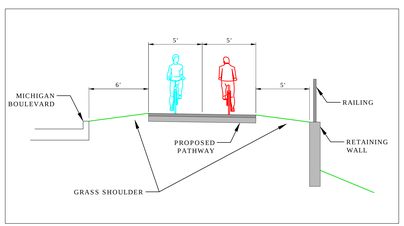

TYPICAL CROSS SECTION LOWER PATH (LOOKING NORTH)

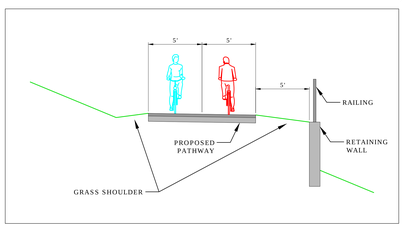

EXAMPLE CROSS SECTION A-A (LOOKING NORTH)

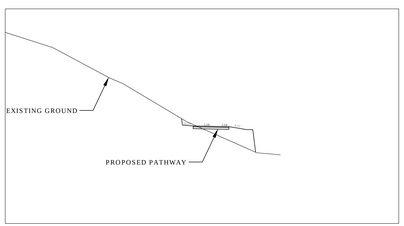

EXAMPLE CROSS SECTION B-B (LOOKING NORTH)

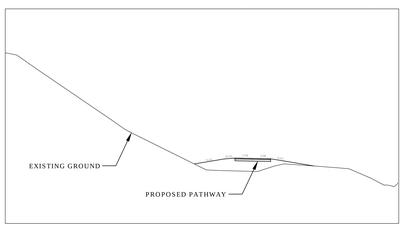

PUBLIC INFORMATION MEETING - AUGUST 28, 2013
LAKE MICHIGAN PATHWAY PHASE 3 - SOUTH SEGMENT
PROJECT OVERVIEW

I.D. 1693-34-77 - LAKE MICHIGAN PATHWAY PHASE 3

CITY OF RACINE, WI